L&L LOUVERS INC.

12355 DOHERTY STREET
RIVERSIDE, CA. 92503
(951) 735-9300 FAX:(951)735-4628
E-MAIL: info@louver1.com

MODEL FX-4004-DR

FIXED EXTRUDED ALUMINUM LOUVERED DOOR

4" Standard 45° Blade

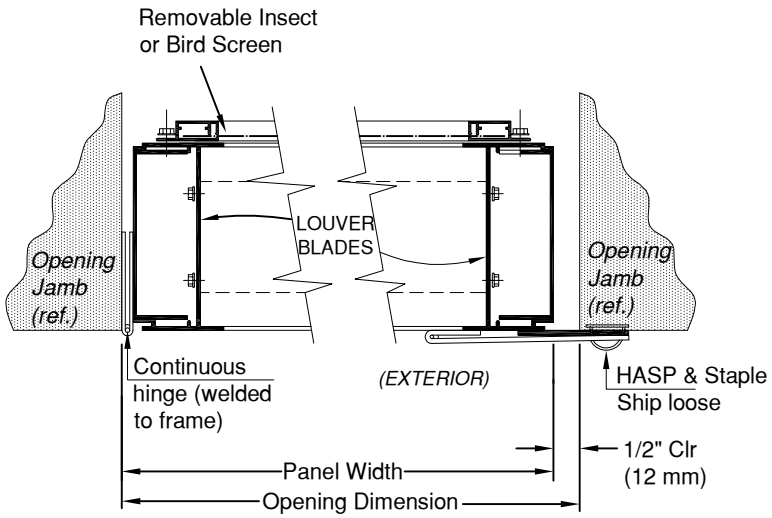

TYPICAL HORIZONTAL SECTION

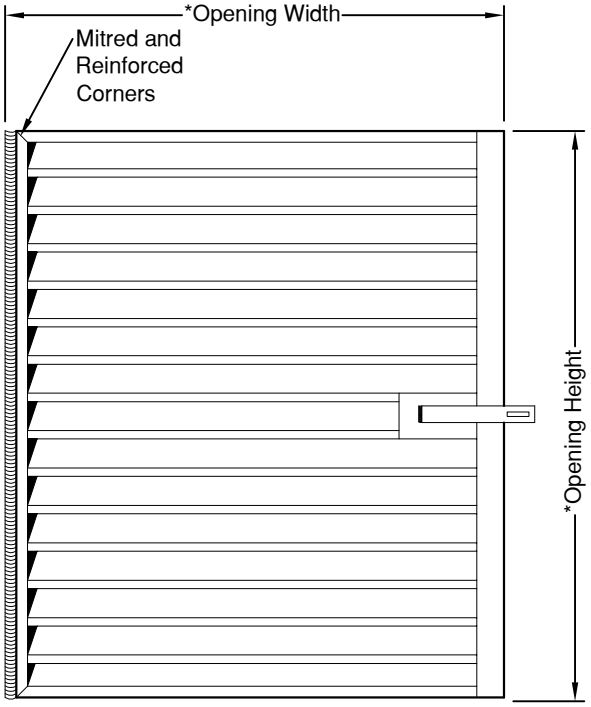

**Actual net louver size will be 1/4" under Opening Dimensions.*

FRONT ELEVATION

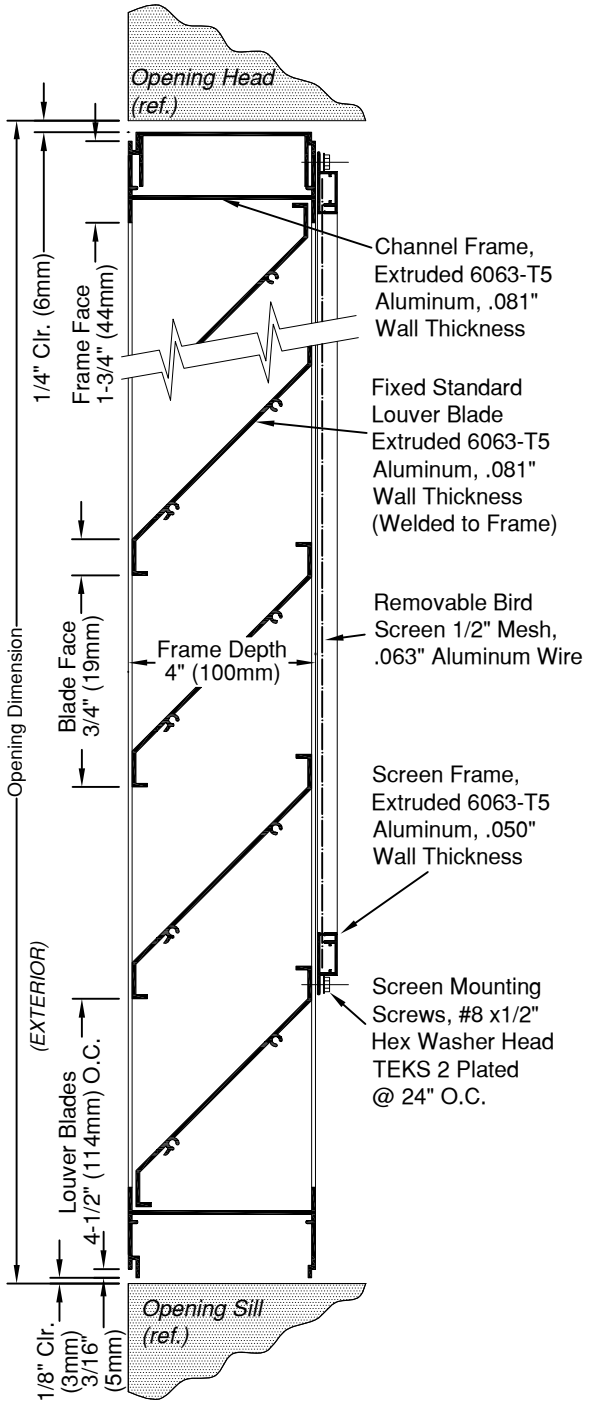

TYPICAL VERTICAL SECTION

PROJECT:		
LOCATION:		
ARCHITECT:		
CONTRACTOR:		
CUSTOMER:	DATE:	

amca MEMBER

INFORMATION IS SUBJECT TO CHANGE WITHOUT NOTICE OR OBLIGATION.