L&L LOUVERS INC.

12355 DOHERTY STREET
RIVERSIDE, CA. 92503
(951) 735-9300 FAX:(951)735-4628
E-MAIL: info@louver1.com

MODEL FG-1454

FORMED STEEL LOUVER
1.5" Storm Baffled 45° Blade
W/ Insect Screen

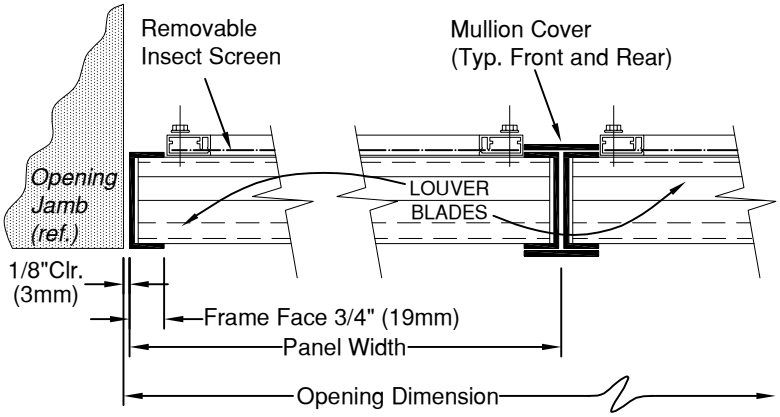

TYPICAL HORIZONTAL SECTION

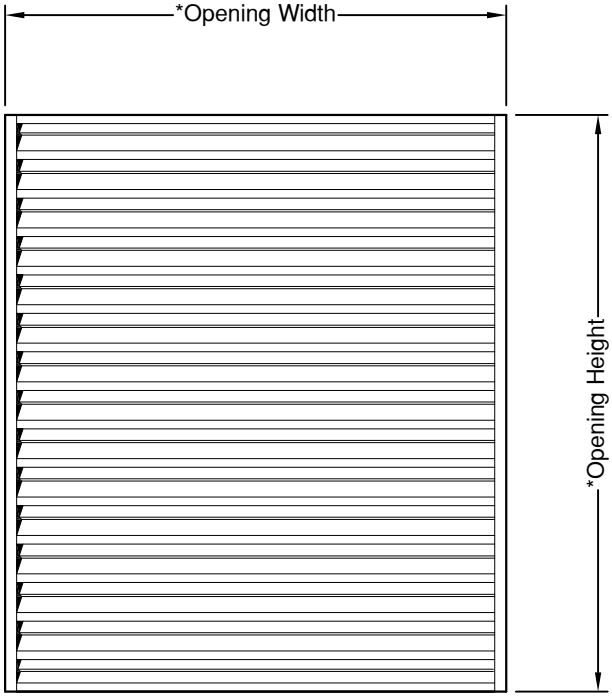

**Actual net louver size will be 1/4" under Opening Dimensions.*

FRONT ELEVATION

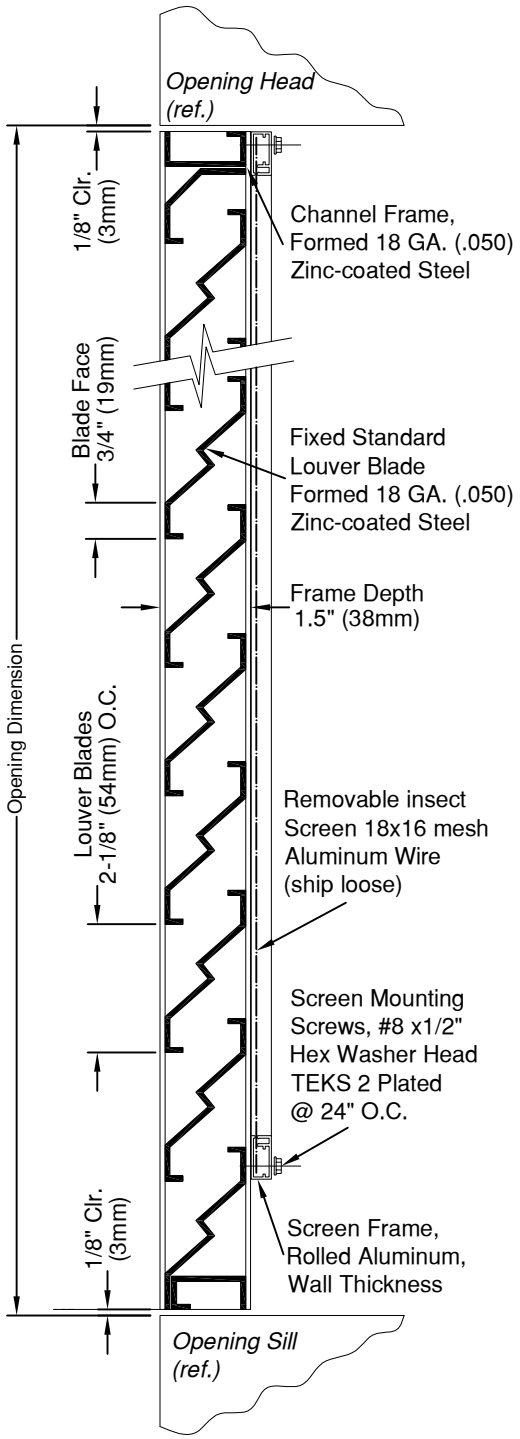

TYPICAL VERTICAL SECTION

PROJECT:			
LOCATION:			
ARCHITECT:			
CONTRACTOR:			
CUSTOMER:		DATE:	

amca MEMBER